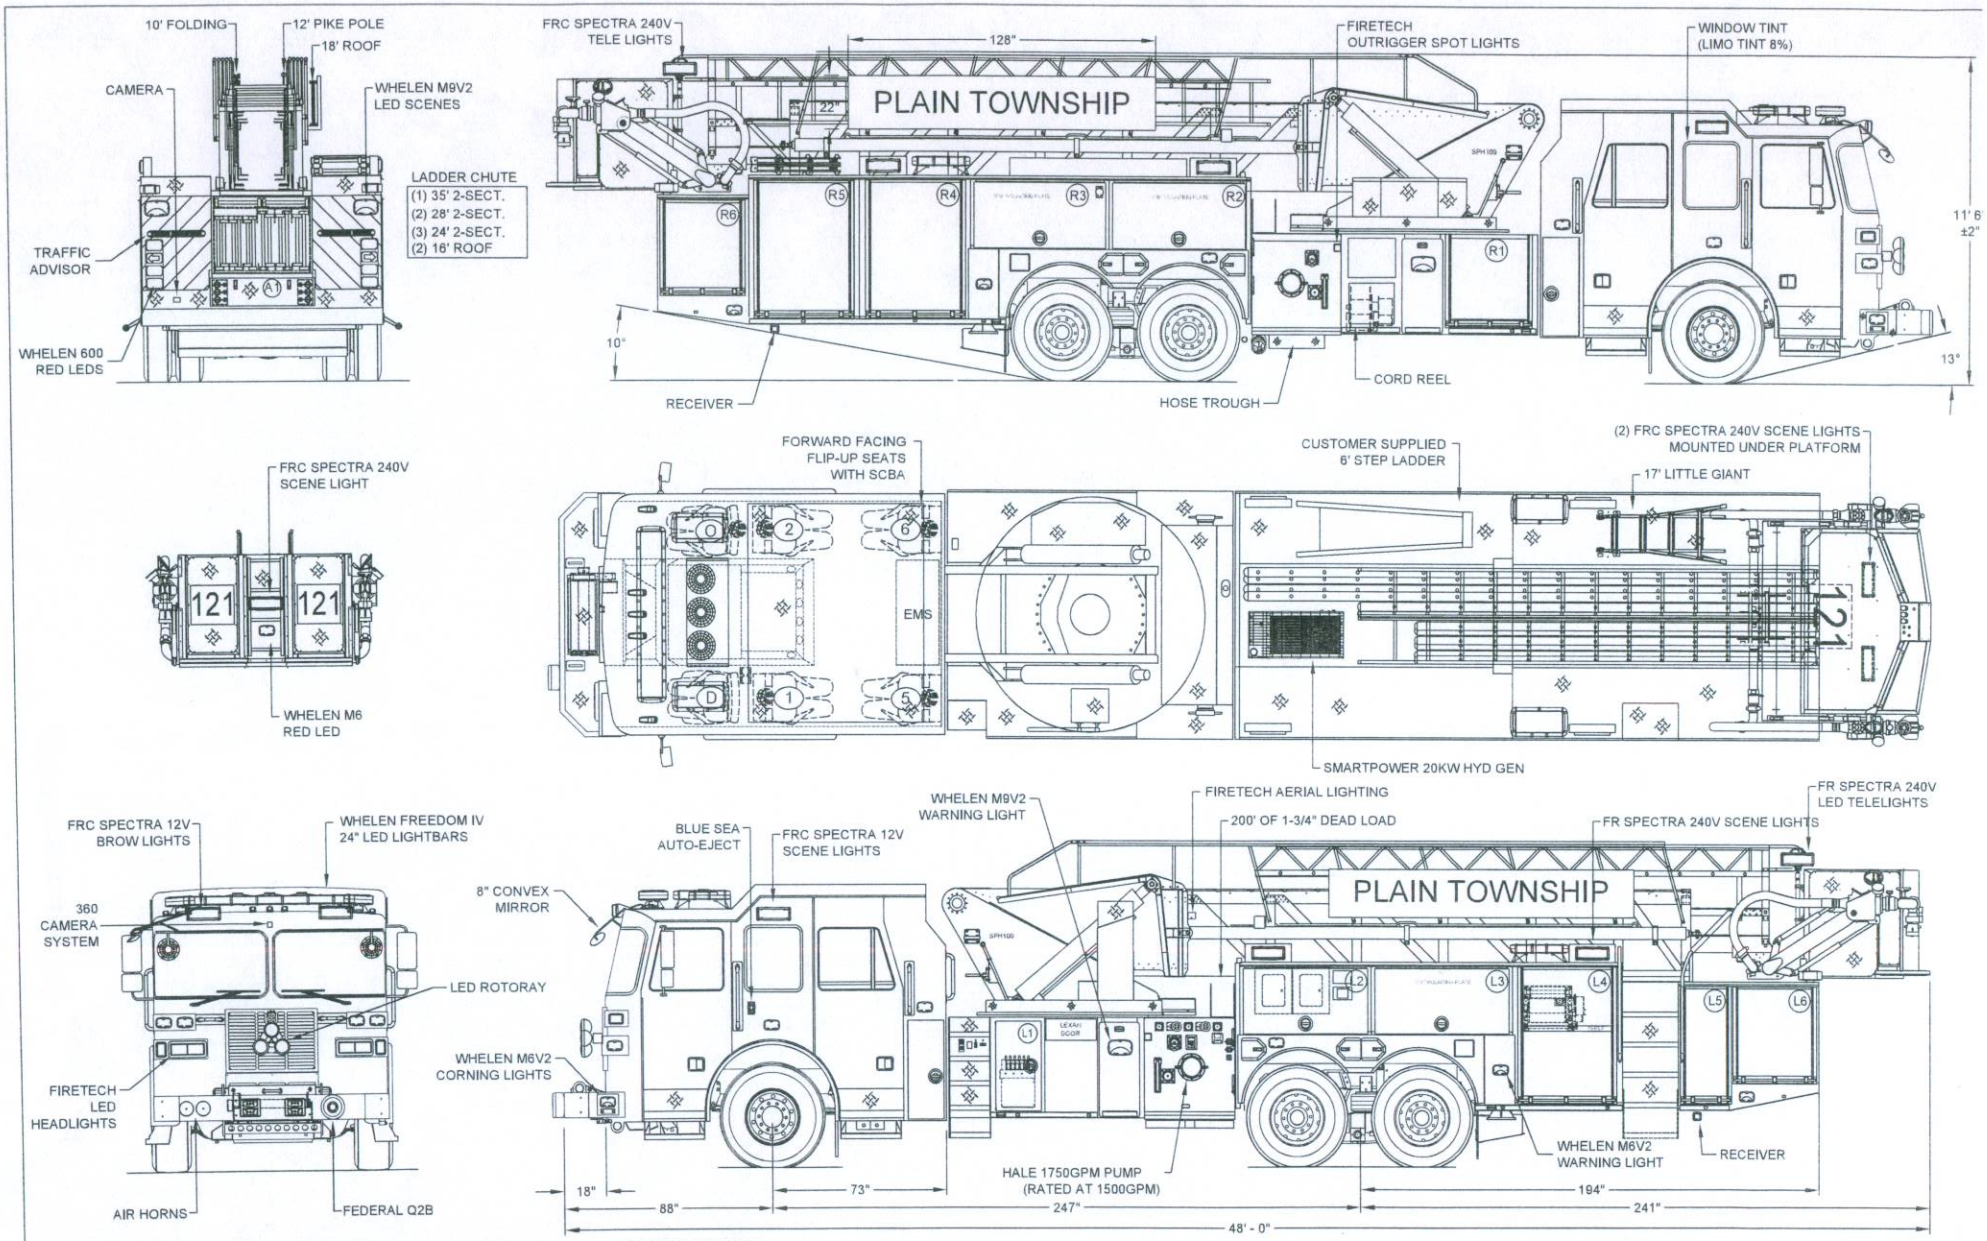

DOOR OPENINGS			COMPARTMENT DIMENSIONS		
COMPT.	HEIGHT	WIDTH	HEIGHT	WIDTH	DEPTH
L1	31 1/2	13 1/2	38 1/2	20 1/4	20 1/4
L2	35 3/4	30 1/4	38 1/2	20 5/8	20 1/4
L3	23	50 1/4	27 1/2	58	26 1/2
L4	48 1/2	38 3/4	56 1/2	45 3/4	26 1/2
L5	40 1/2	15 1/8	56 1/2	22	26 1/2
L6	32 1/8	30 7/8	40 1/8	34 3/4	26 1/2

DOOR OPENINGS			COMPARTMENT DIMENSIONS		
COMPT.	HEIGHT	WIDTH	HEIGHT	WIDTH	DEPTH
R1	31 1/2	33 1/2	38 1/2	40	27 1/2
R2	23	50 3/4	27 1/2	58	26 1/2
R3	23	50 3/4	27 1/2	58	26 1/2
R4	48 1/2	38 3/4	56 1/2	45 3/4	26 1/2
R5	48 1/2	38 3/4	56 1/2	45 3/4	26 1/2
R6	32 1/8	30 7/8	40 1/8	34 3/4	26 1/2

DOOR OPENINGS			COMPARTMENT DIMENSIONS		
COMPT.	HEIGHT	WIDTH	HEIGHT	WIDTH	DEPTH
A1	9 1/8	24 1/2	9 7/8	26	88

UPPER WARNING PACKAGE
- WHELEN FREEDOM 24" LTBARS
- WHELEN MCFLED BEACONS
- WHELEN 600 LED

LOWER WARNING PACKAGE
- WHELEN 600 LEDS
- WHELEN TIR3 LEDS

SCENE LIGHTING
- FRC SPECTRA12V BROW
- WHELEN M9 12V SCENES
- FRC SPECTRA 240V SCENE

DIMENSIONS SHOWN ON THIS DRAWING ARE APPROXIMATE AND ARE SUBJECT TO MINOR DEVIATIONS DURING CONSTRUCTION.

IN THE EVENT OF A DISCREPANCY BETWEEN THE SUTPHEN SPECIFICATIONS AND DRAWING, THE SUTPHEN SPECIFICATIONS SHALL PREVAIL.

DRAWING IS FOR REFERENCE ONLY. SOME ITEMS PROPOSED MAY NOT BE SHOWN OR NOTED.

CUSTOMER APPROVAL

NAME:

TITLE:

DATE:

REV.	DESCRIPTION	BY	DATE
A	UPDATED LADDER BANKING	JDH	05/24/18

THIS PRINT IS PROVIDED ON A RESTRICTED BASIS AND IS NOT TO BE USED IN ANY WAY DETRIMENTAL TO THE INTEREST OF SUTPHEN CORPORATION.

DRAWN BY: J.HOWELL

DATE: 05/14/18

MFG. FACILITY: DUBLIN

SUTPHEN

PLAIN TOWNSHIP FIRE DEPARTMENT
NEW ALBANY, OH

SPH100 AERIAL PLATFORM

DWG. NO. PLAIN TWP, OH (2018 SPH-100).DWG